

PROPOSED BARN




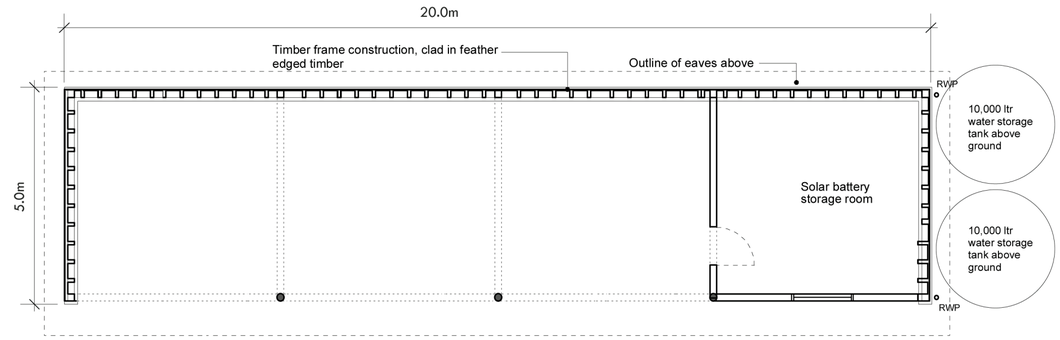


FLOOR PLAN

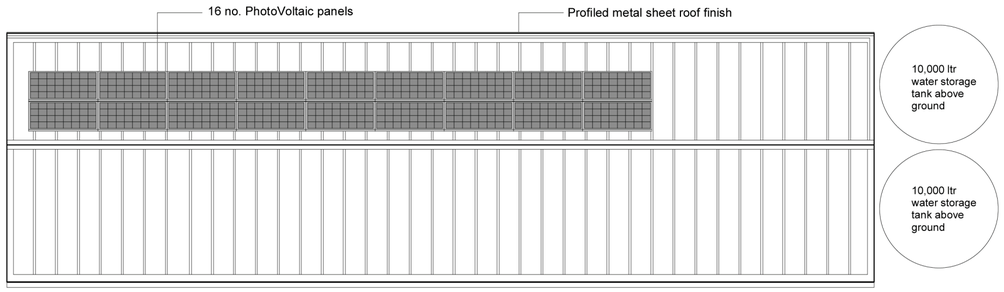

PROPOSED ROOF PLAN

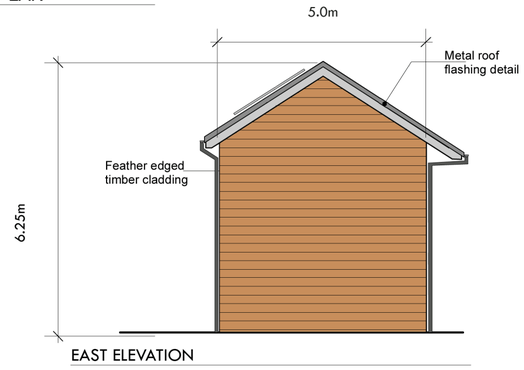

EAST ELEVATION

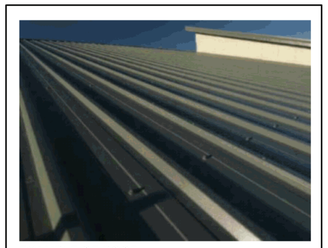



EXAMPLE OF ROOF



EXAMPLE OF FEATHER EDGE TIMBER

NORTH ELEVATION

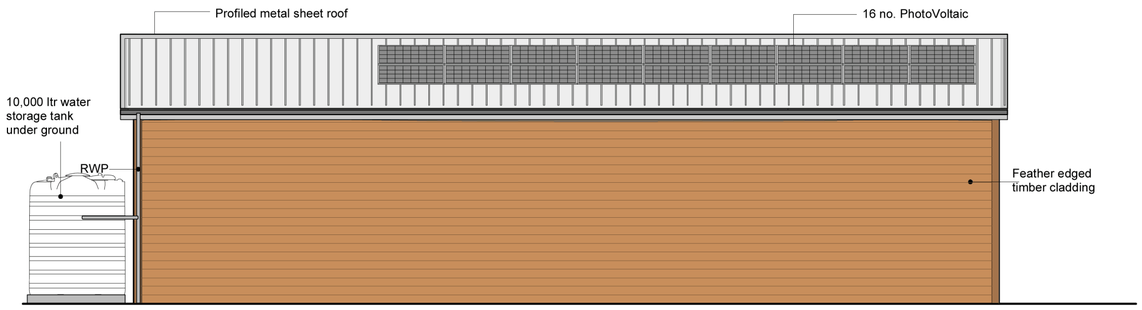

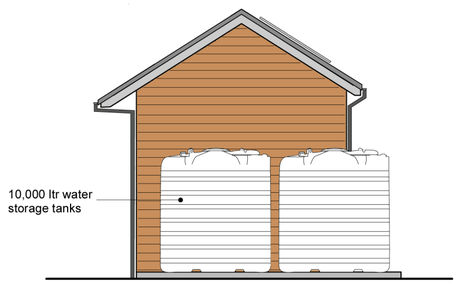

WEST ELEVATION

SOUTH ELEVATION



IMAGES SHOWING A SIMILAR BARN BUILT

SCALE @ 1:100

0 1 2 3 4 5 6 7 8 9 10 M

Original Drawing: dh:design

Job Name: ORCHARD PARK, Netherton, Rilla Mill, Cornwall

Status:

Drawing Title: PROPOSED BARN

Date: 27.07.21

Scale: 1:100 @ A2

Job Ref: 152

© All rights reserved

Drawing Number: OP21-BARN REV B